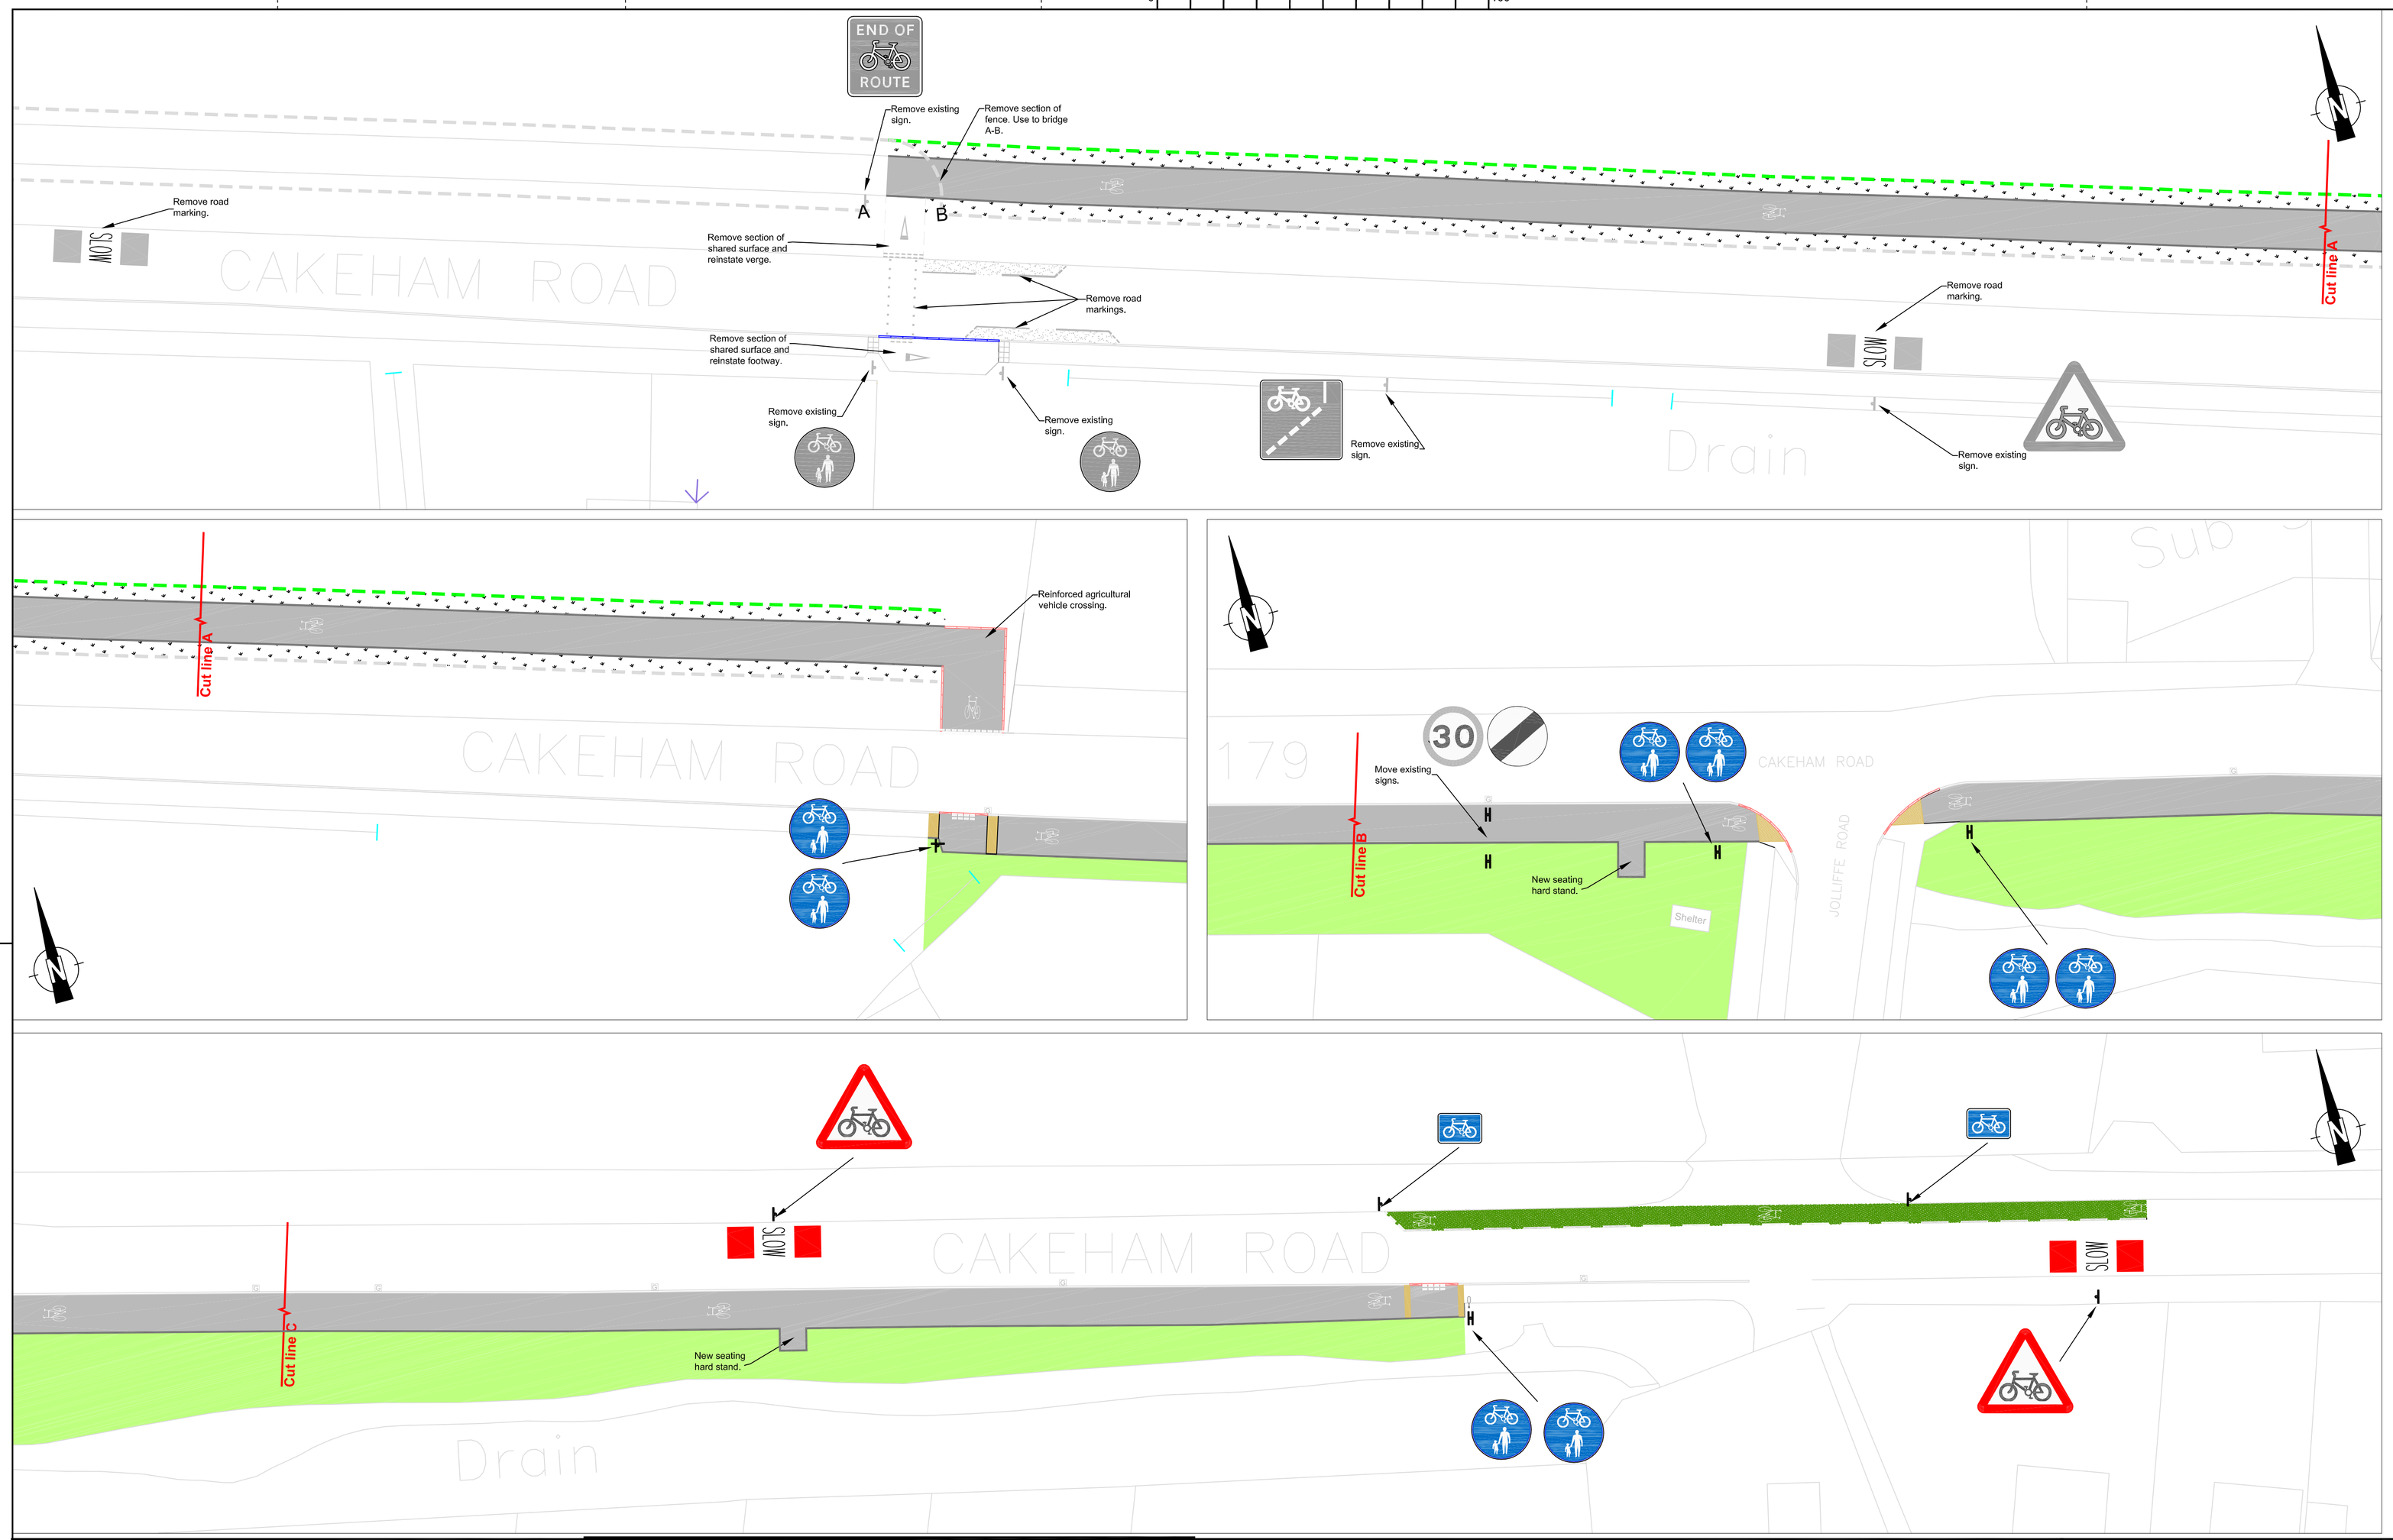

REMOVE COLOURED SURFACING.

NEW TACTILE PAVING - Corduroy.

NEW TACTILE PAVING - Blister.

REINSTATE VERGES.

SITE CLEARANCE.

REMOVE TACTILE PAVING AND REINSTATE TO FOOTWAY.

TIMBER FOOTWAY EDGING.

FULL HEIGHT KERBS.

PROPOSED DROPPED KERBS.

PROPOSED DROPPER KERBS.

EXISTING GULLY.

LIGHTING COLUMN.

SIGN & POST.

EXISTING CLEFT OAK FENCE.

NEW CLEFT OAK FENCE.

NEW COLOURED SURFACE.

Rev	Revision details	Chkd	Appd	Date
Drawn: TC		✓	For comment	
Chkd: KB			For tender	
Appd: DD			For construction	
Date: AUG 2011			As constructed	

File ref: g:\traffic group\improvements group\project files\cycling
IWP Ref: NMI1341

West Sussex County Council
Infrastructure Group
County Hall
West Street
Chichester
West Sussex
PO19 1RH
(01243) 642105

west sussex county council

Project Name

Witterings Cycle Scheme

Phase 2

Drawing Title

Consultation drawing
Detailed Design

REPRODUCED FROM 2010 ORDNANCE SURVEY MASTER MAPPING WITH THE PERMISSION OF THE CONTROLLER OF HER MAJESTY'S STATIONERY OFFICE CROWN COPYRIGHT. UNAUTHORISED REPRODUCTION INFRINGES CROWN COPYRIGHT AND MAY LEAD TO PROSECUTION OR CIVIL PROCEEDINGS. LICENCE No. W.S.C.C. 100023447

Original Drawing Size : A1

Scale : 1:500

Drawing No

NMI1341-002